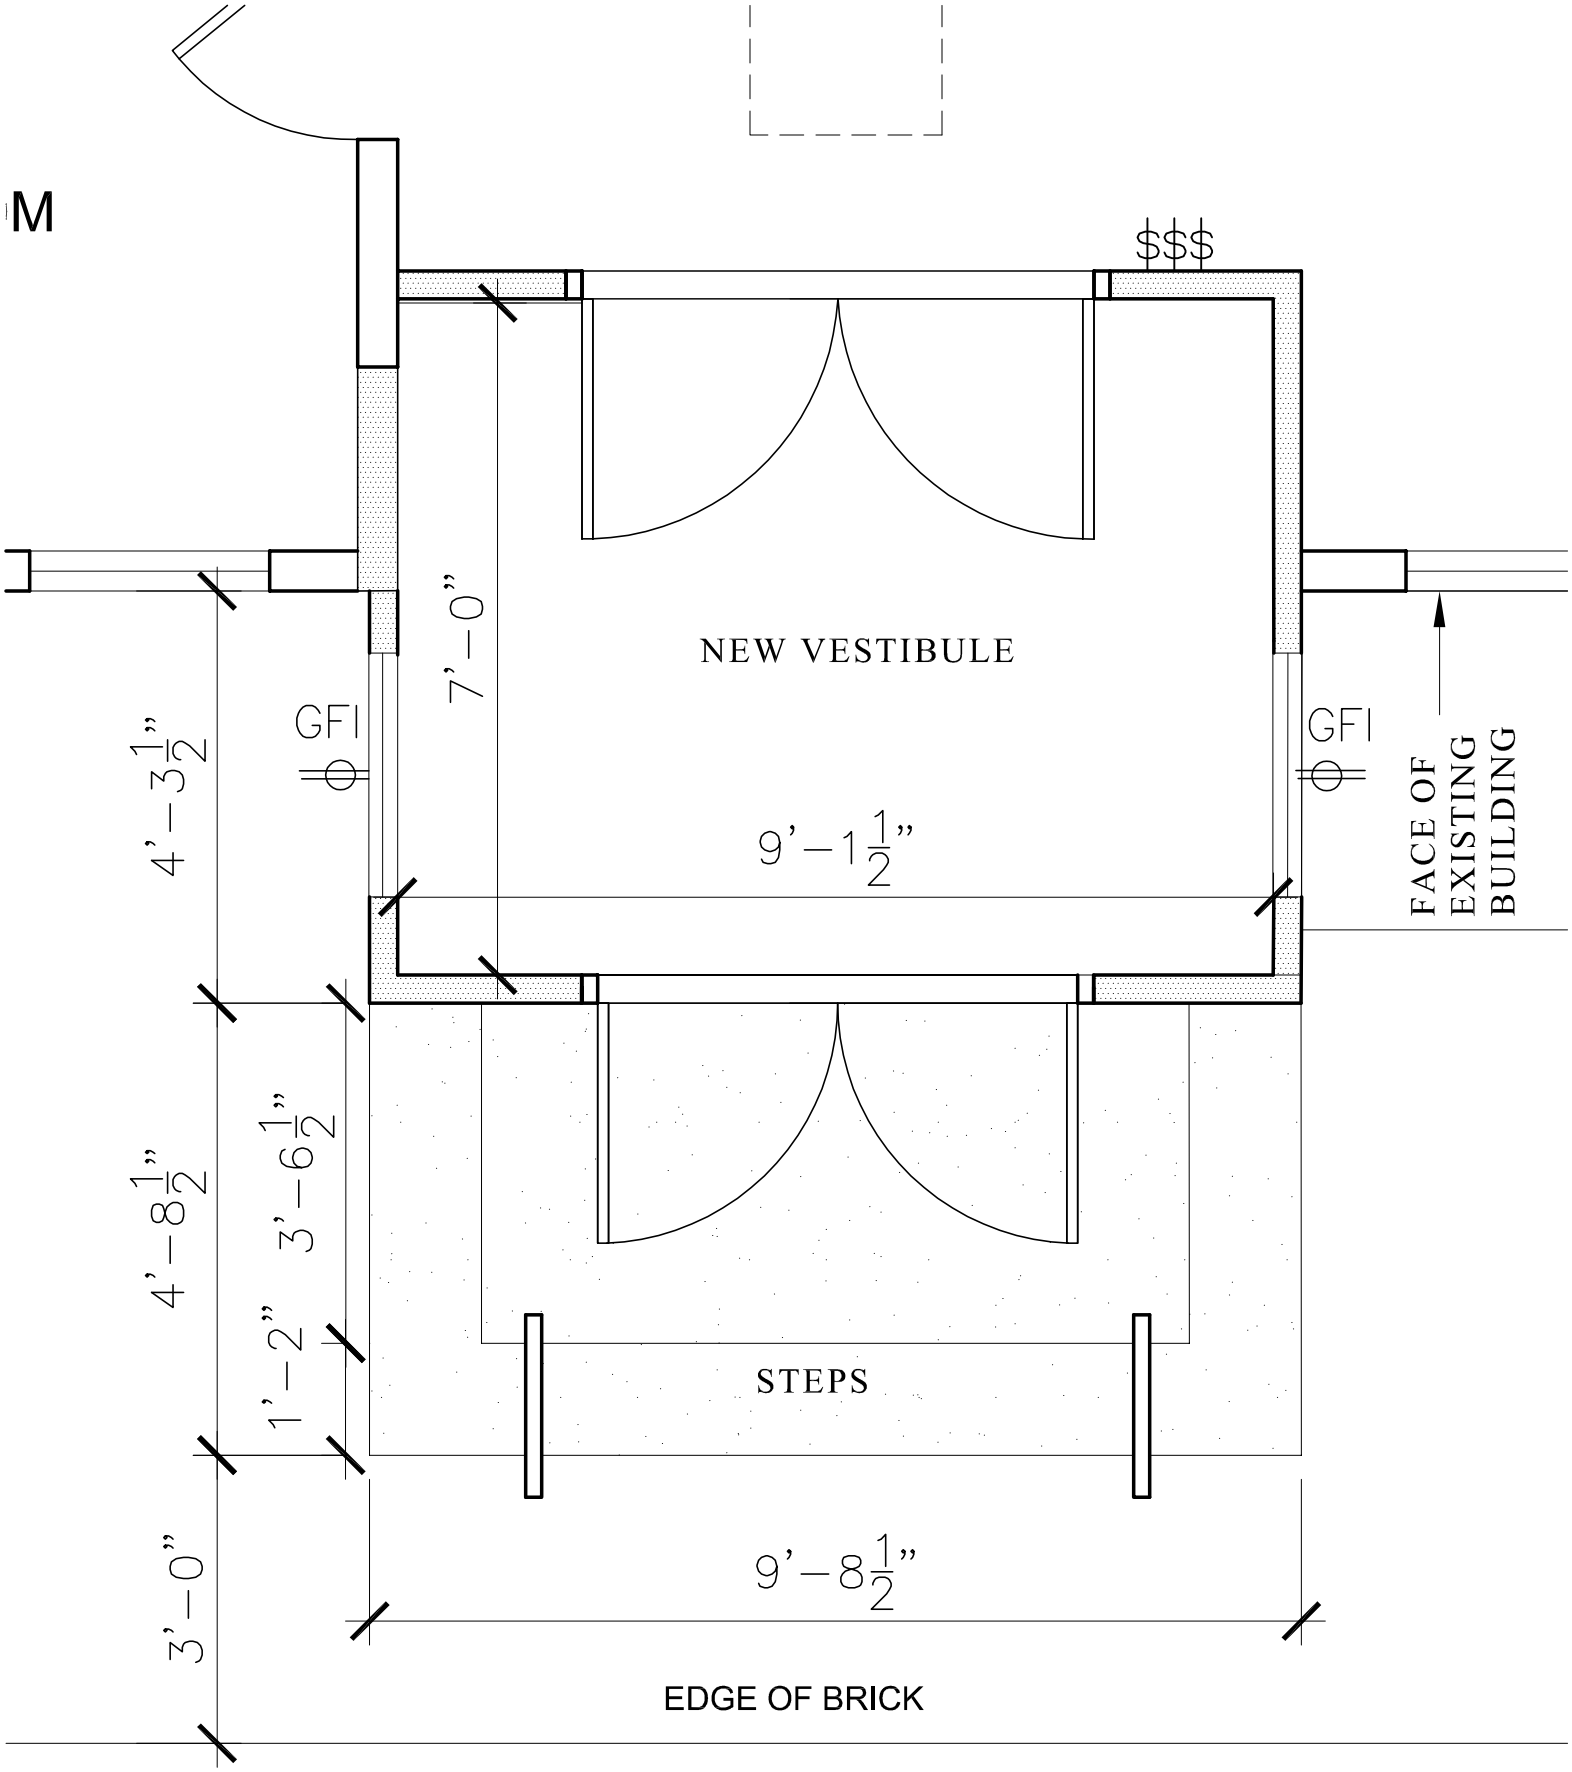

CHILMARK COMMUNITY CENTER
NEW VESTIBULE – PARTIALLY RECESSED

SCALE: 1/2" = 1'-0" DESIGNER: DOUG STEFANOV 617 283 2626
AUG. 15, 2008