


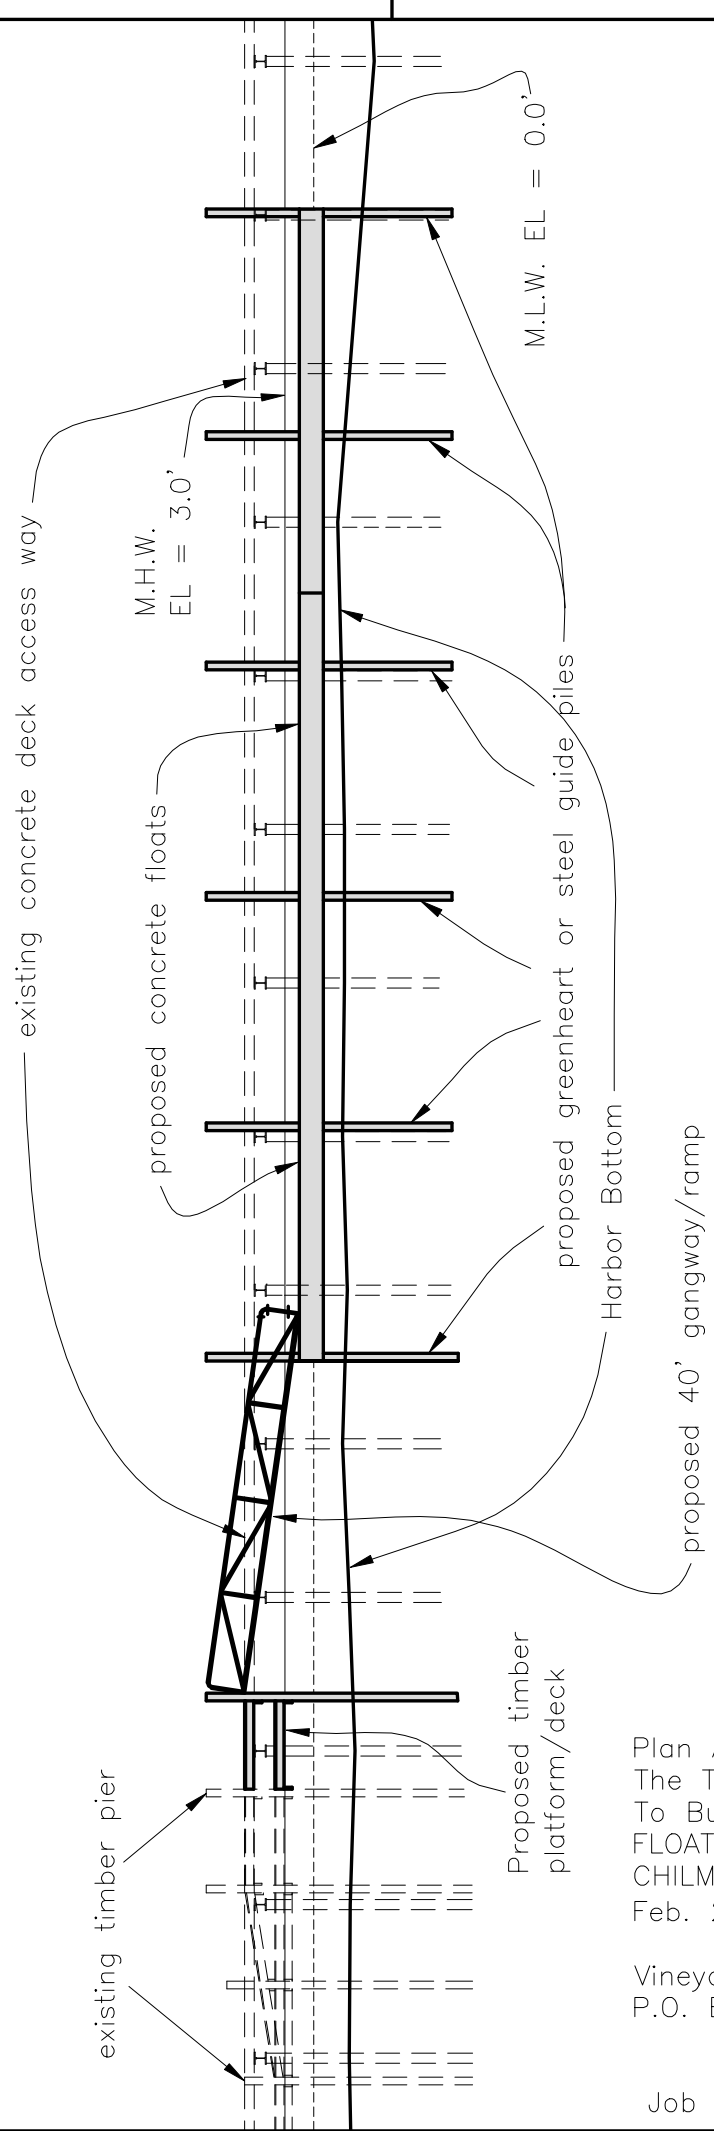


Proposed Structures
are shaded

Existing Structures
are dashed

At Mean Low Water the
Floats will be off the bottom
by 2 feet or more.

This Plan is for Permit Purposes Only

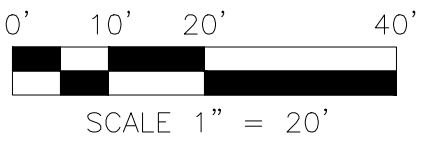Plan Accompanying Petition of
The Town of Chilmark
To Build and Maintain a TIMBER PIER and
FLOATS in MENEMSHA CHANNEL in
CHILMARK, MASS.
Feb. 26, 2015, Scale 1" = 60'

Vineyard Land Surveying & Engineering, Inc.
P.O. Box 421, West Tisbury, MA 02575

Job No. 1130

SHEET 4 OF 4