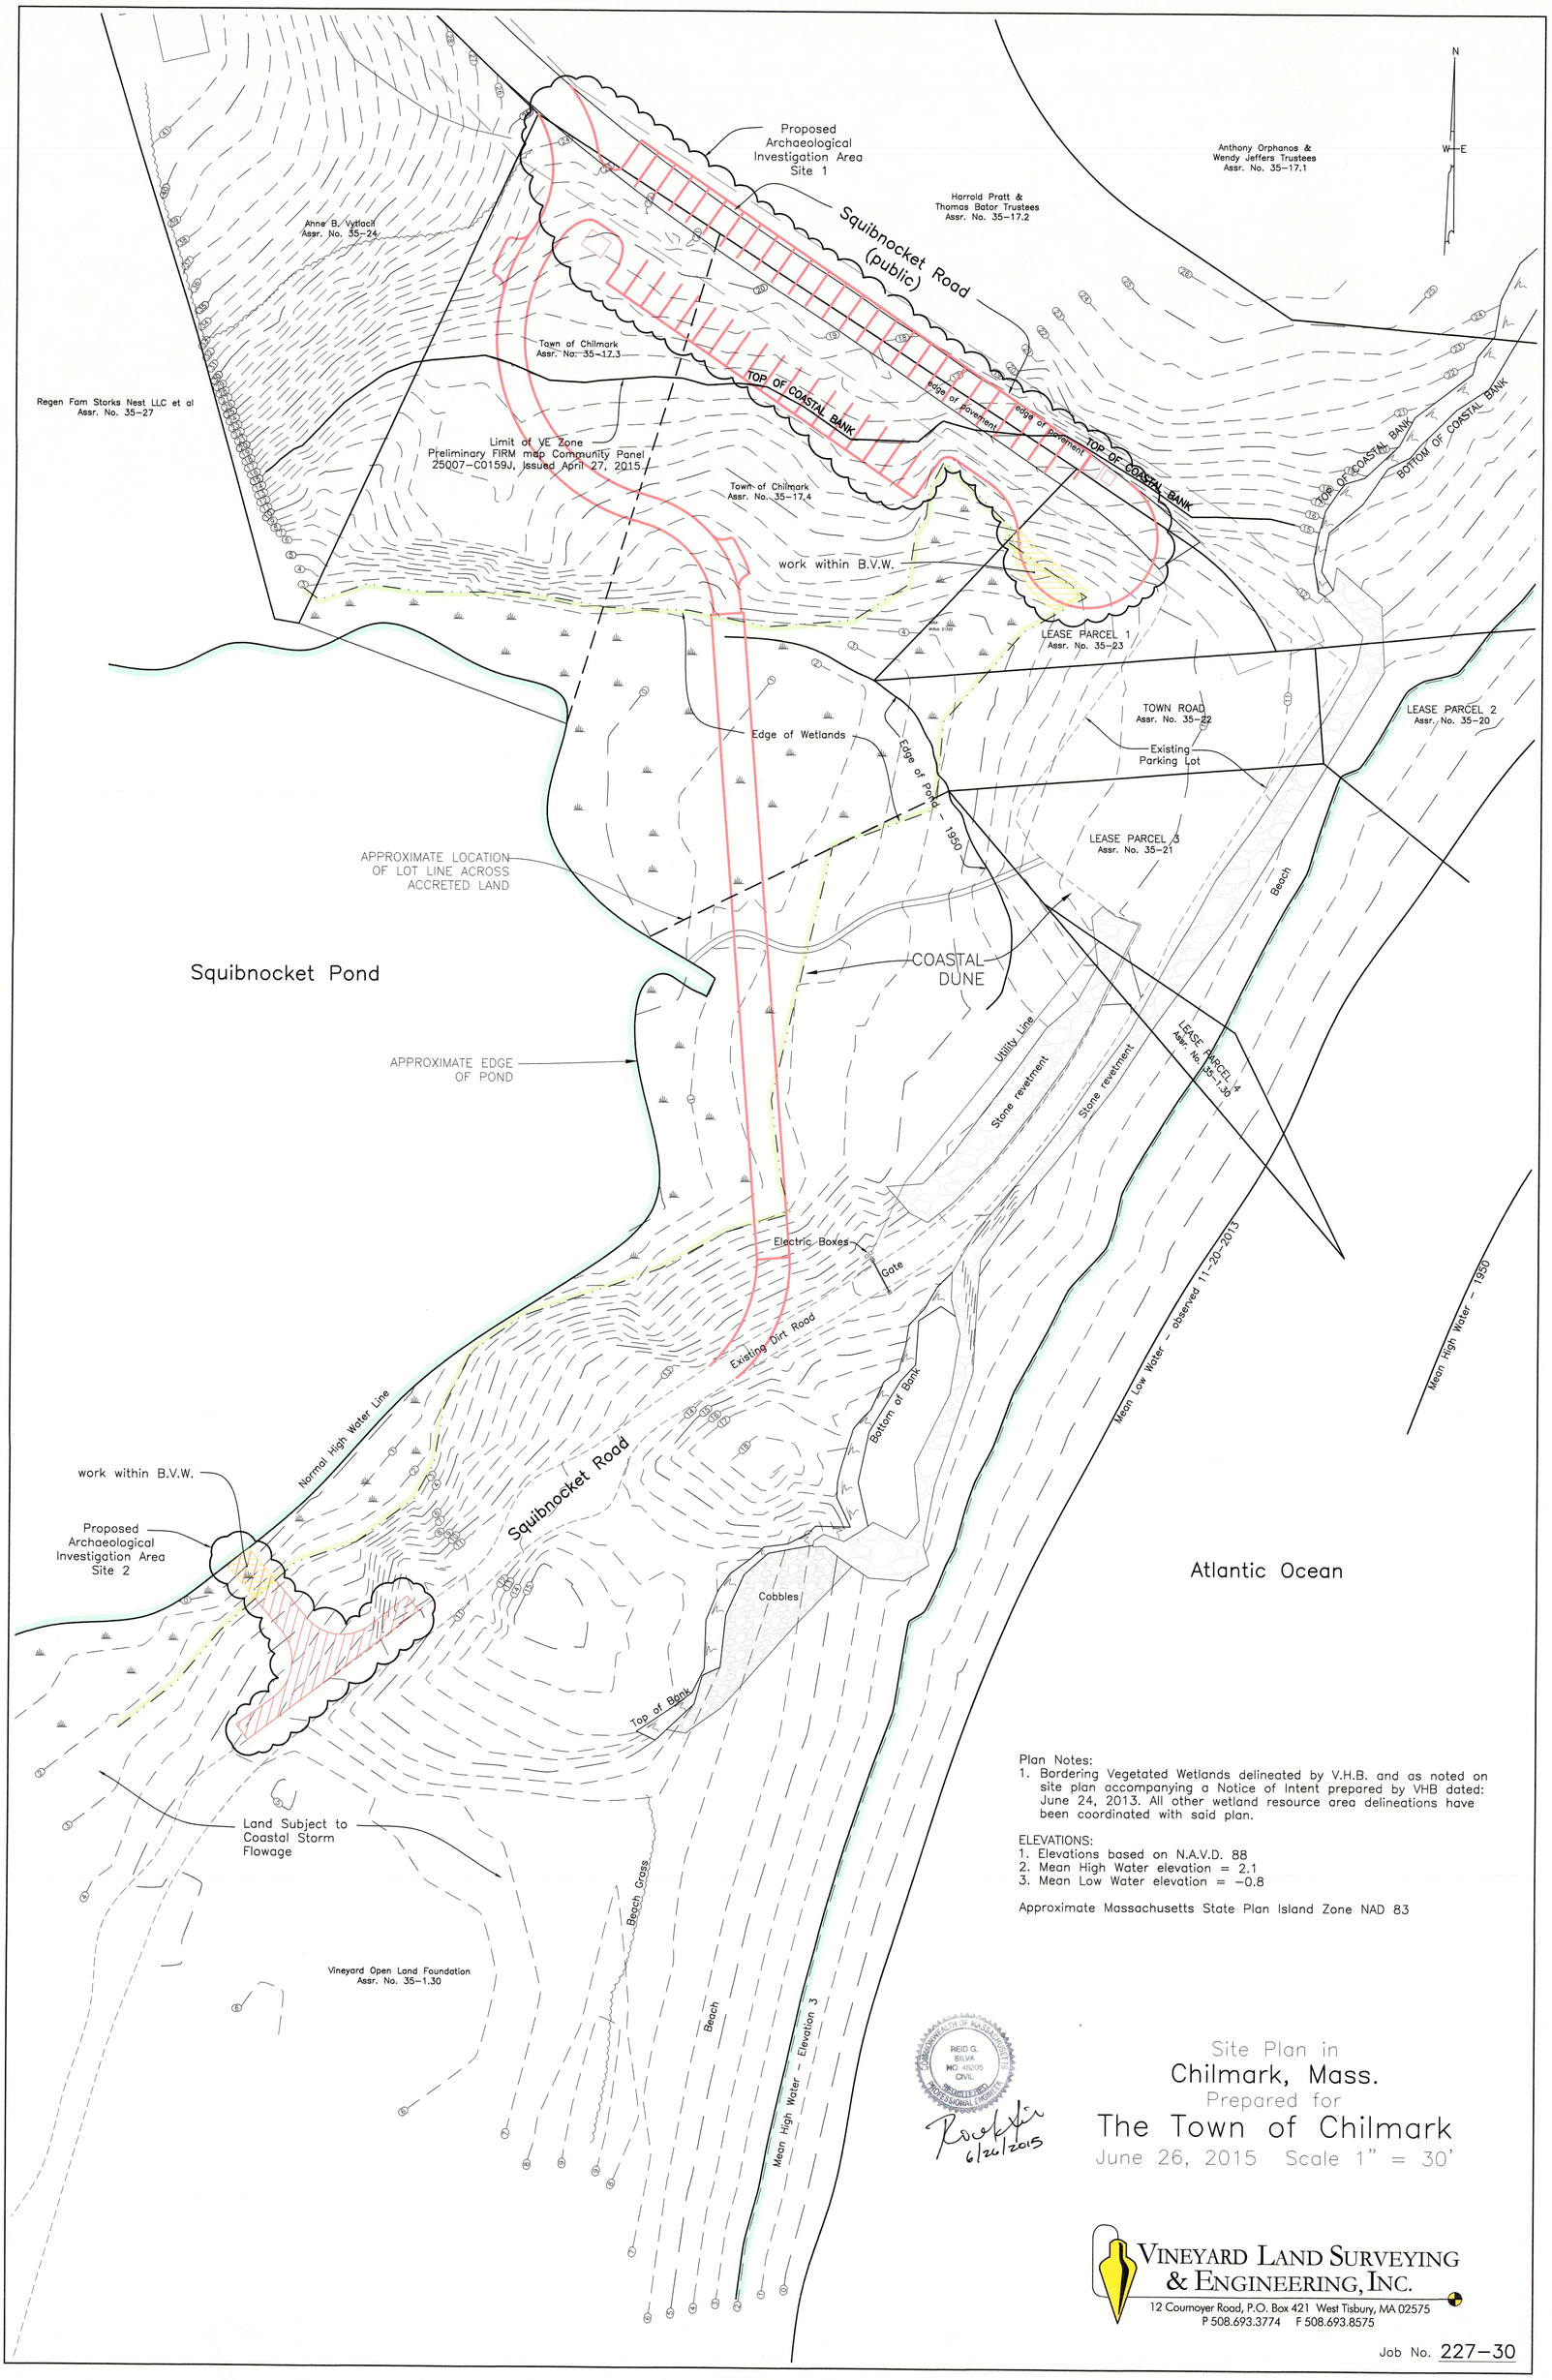

Plan Notes:
1. Bordering Vegetated Wetlands delineated by V.H.B. and as noted on site plan accompanying a Notice of Intent prepared by VHB dated: June 24, 2013. All other wetland resource area delineations have been coordinated with said plan.

ELEVATIONS:
1. Elevations based on N.A.V.D. 88
2. Mean High Water elevation = 2.1
3. Mean Low Water elevation = -0.8

Approximate Massachusetts State Plan Island Zone NAD 83

REID G. SILVA NO. 40205 CIVIL REGISTERED PROFESSIONAL ENGINEER COMMONWEALTH OF MASSACHUSETTS

6/26/2015

Site Plan in
Chilmark, Mass.
Prepared for
The Town of Chilmark
June 26, 2015 Scale 1" = 30'

VINEYARD LAND SURVEYING & ENGINEERING, INC.
12 Cournoyer Road, P.O. Box 421 West Tisbury, MA 02575
P 508.693.3774 F 508.693.8575

Job No. 227-30