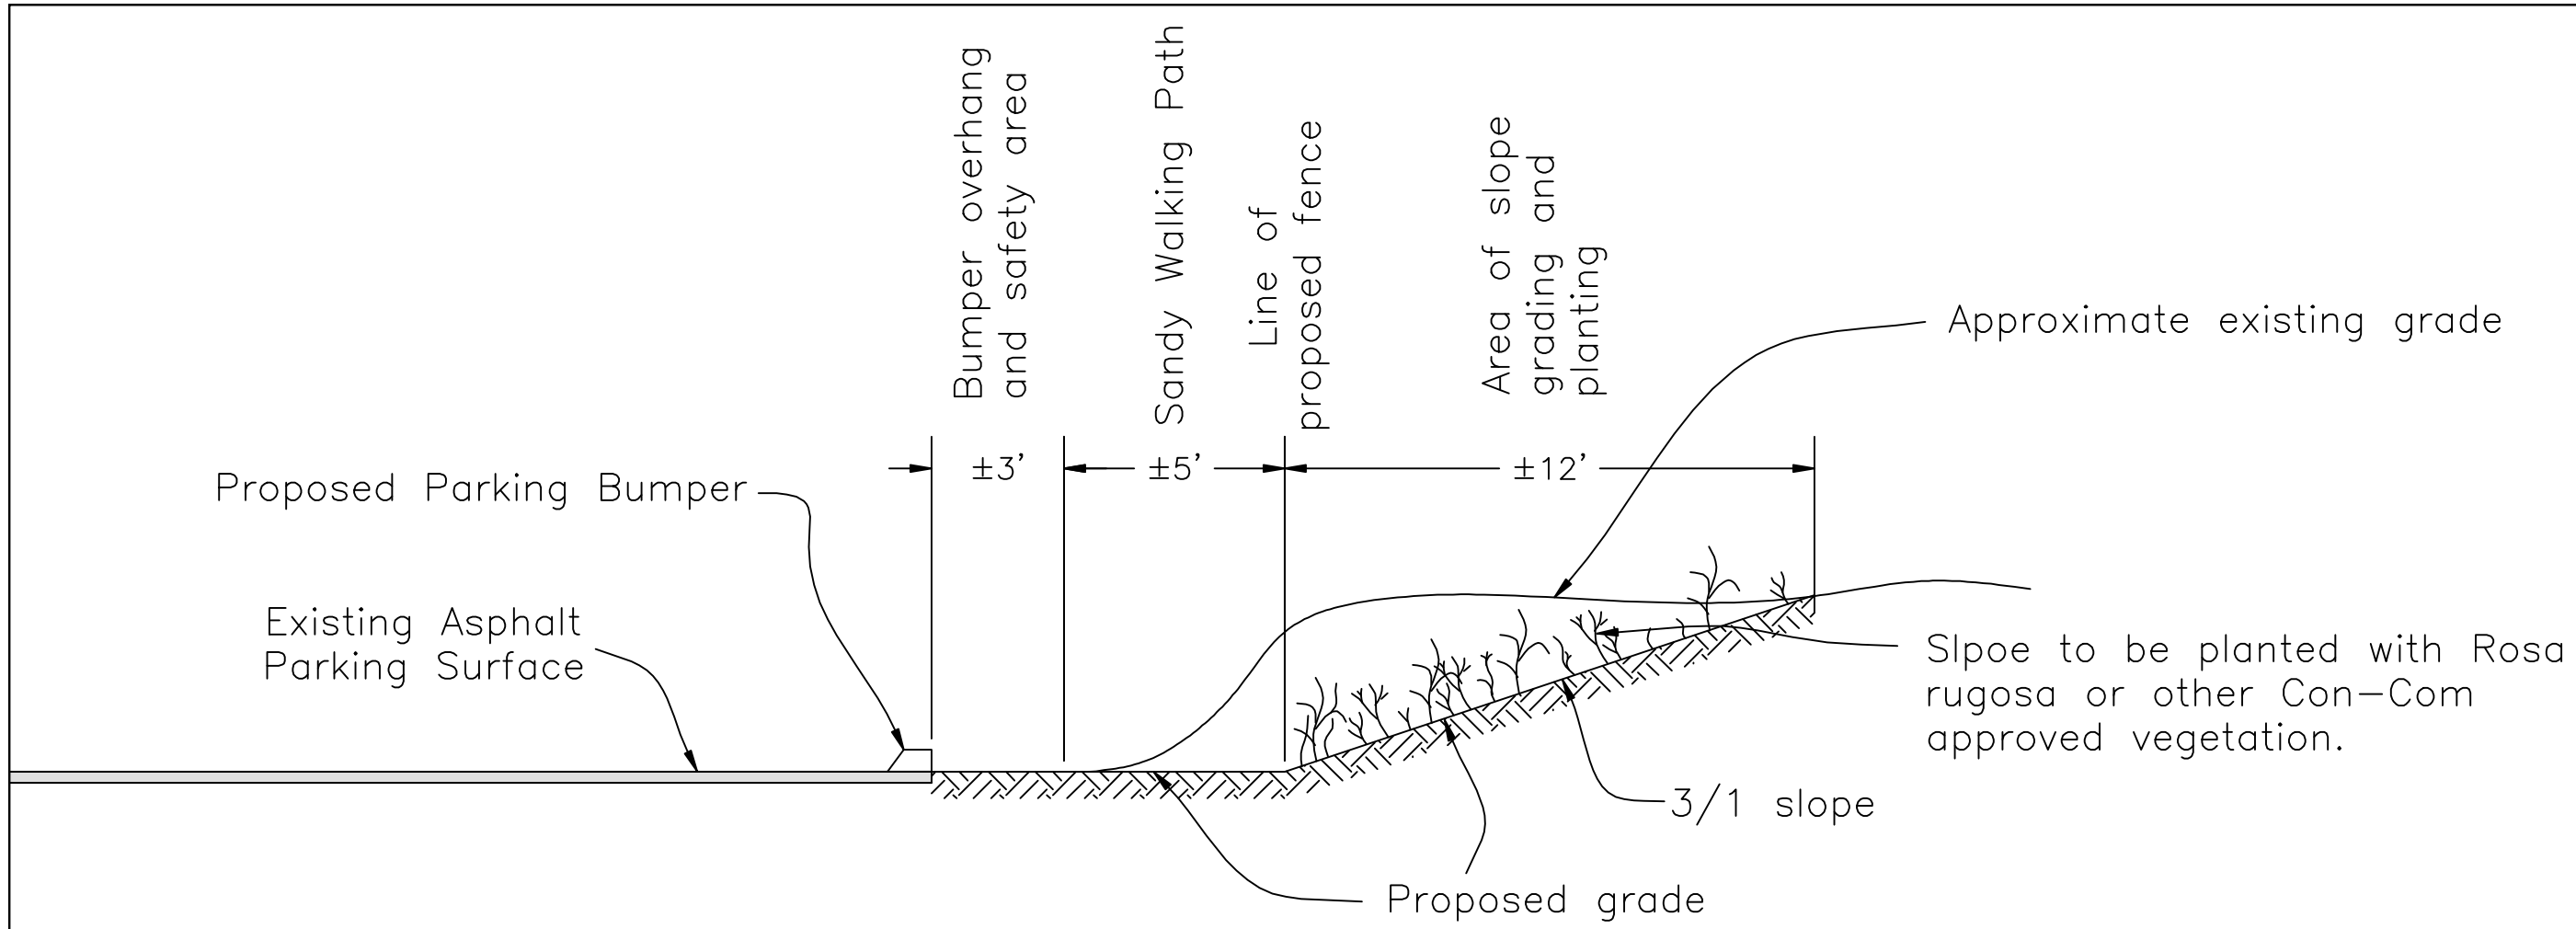

Proposed Cross Section for a Beach Access Walking Path at the Menemsha Parking Lot.

Date: February 26, 2015 Scale: 1"=4'

VINEYARD LAND SURVEYING & ENGINEERING, INC.
12 Coumoyer Road, P.O. Box 421 West Tisbury, MA 02575
P 508.693.3774 F 508.693.8575

JOB NO. 1130-2

SHEET 2 Of 2

s:\survey\11\1130-2\dwg\2014-12-02 1130-2 walkway.dwg